INSTALLATION INSTRUCTIONS for
HEALY SYSTEMS, INC.
CLEAN AIR SEPARATOR

The Model 9961 or 9961H, Healy Systems Clean Air Separator (CAS) consists of a 400 gallon steel vapor processor vessel that contains a fuel resistant bladder to hold excess gasoline vapors that may develop in gasoline storage tanks during idle periods of gasoline dispensing facility operation. Models and Drawings with a "H" suffix apply to horizontal CAS installations and those without a "H" suffix apply to vertical CAS installations. The CAS assembly weighs approximately 800 pounds which makes it necessary to have a power assisted lifting device available at the installation site to remove the CAS from the transportation vehicle and place it on the required concrete pad (see drawing 9900-9945 or 9900-9945H). The pad (level within 1/8"/foot) is located within 100 feet to the gasoline storage tank vent lines. The pad is a requirement of this installation. DO NOT PLACE THE CLEAN AIR SEPARATOR DIRECTLY ON THE GROUND OR ASPHALT SURFACE. NOTICE: The installer is responsible to ensure that the installation meets the latest edition requirements of NFPA 30A, Chapter 10. No electrical connections are required. The CAS securement method shown in drawing 9900-9945 or 9900-9945H shall be approved by the local authority having jurisdiction with respect to wind and seismic loading. Installer shall not loosen, rotate or remove factory installed fittings or flange as this may damage factory seals and void warranty.

In addition to the vapor processor vessel, there is a hardware kit that contains the following:

4 Locking 1" NPT Ball Valves
4 Pad locks (keyed alike)
1 Breather Assembly, Healy Model 9948
1 Float Check Valve Assembly, Model 9466G

Reference the appropriate Healy Systems installation drawing (9900-9942, 9900-9942H, 9900-9971, 9900-9971H, 9900-9972, 9900-9972H, 9900-9973 or 9900-9973H of this manual) for placement of the above parts for the vent stack configuration required by the local Authority Having Jurisdiction (AHJ) for the Underground Storage Tank (UST) system. **A flexible connection between the Clean Air Separator and the vent line(s) is allowable if required by the local Authority Having Jurisdiction (AHJ) to meet seismic requirements. Should the flex connection be installed such that it is not supported, the slope of the flex connection shall be greater than the 1/8"/foot slope required for the rest of the one inch galvanized piping.** The local contractor is responsible to provide all necessary, galvanized piping, non-hardening, UL classified pipe joint compound and plumbing fittings. Additional Pressure/Vacuum (P/V) vent valves to complete installation are not included in the hardware kit. Healy is not responsible for the warranty of any other P/V vent valve purchased to complete installation.

The CAS arrives at the site assembled and tested. All plumbing shall be done using 1" galvanized steel pipe (Schedule 40) and approved nipples, as called out in the installation drawing appropriate for the site installation. Mounting hardware shall be galvanized or stainless steel. Careful attention must be paid to the installation drawing appropriate for the site installation to assure proper operation of the bladder system. Do not inflate the bladder assembly after installation.

It is important that the CAS be secured to the concrete pad as shown in drawing 9900-9945 or 9900-9945H of this manual to prevent any unintentional repositioning of the CAS as the connecting plumbing to the vent system is accomplished.

Franklin Fueling Systems
3760 Marsh Road
Madison, Wisconsin 53718 USA
ARB Approved Installation, Operation and Maintenance Manual

Website: http://www.franklinfueling.com
Email: sales@franklinfueling.com
Telephone: 800-225-9787
Fax: 608-838-6433

OPERATION AND PURGING

NORMAL OPERATION:

- There are four ball valves on the CAS. Each ball valve is to be installed so as to allow opening and closing with nothing obstructing the full range (90°) of movement. In normal operation, only the valve (A) at the top of the CAS shall be open – the other three valves (B, C and D) shall be closed. All four valves shall be locked in the above positions. The two plugs (E and F) should be installed using a non-hardening, UL classified pipe joint compound and tightened to 60 ft-lbs.

DRAINING THE BLADDER:

- Any liquid coming over from the vent system would have collected above the valve (A) in the riser pipe before going into the bladder. An inspection of the need to drain the bladder is easily made by removing the plug (E) at the tee on the bottom plumbing of the CAS. Before removing this plug, open the valve (B) above the tee to release any liquid into the piping below. Wait approximately 30 seconds and then close the valve (B). Now, remove the plug (E) at the tee on the bottom plumbing of the CAS – be sure to have a container suitable for gasoline available to catch fluid. If liquid in excess of 16 ounces (473 ml) drains out, the bladder should also be drained.

- Should it be necessary to drain the bladder:
  1. Close the upper ball valve (A) (usually open) leading to the gasoline storage tank vent lines.
  2. Open the valve (C) that goes to the internal syphon tube. Be sure the other three ball valves (A, B and D) that connect to the vent lines and CAS are closed.
  3. Remove the plug (E) from the bottom tee and connect an explosion proof evacuation pump capable of handling liquid. Have a liquid tight, container suitable for gasoline positioned to receive any fluid that may exit the system and start the pump. If no liquid returns within 30 seconds, the bladder is dry – discontinue pumping, remove the pump, replace the plug (E) and return the ball valves to their normal, locked, positions.

DRAINING THE CAS:

- Should it be necessary to drain the CAS (between the bladder and steel wall):
  1. Close the ball valve at the top (A) of the CAS and also the two valves (B and C) on the vertical risers.
  2. Remove the plug (E) in the bottom tee and place a metal container below the pipe opening.
- Carefully open the ball valve (D) at the bottom of the CAS – observe that the container that is being drained into does not overflow – empty container as required until fluid no longer comes from the pipe when the valve is open.
  1. Close the ball valve (D) and replace the plug (E) into the tee.
  2. Return all ball valves to their normal locked positions.

DRW NO: 9900-9945
CAS VESSEL & FOOTING
CAS VESSEL BASE & CLIPS BY OTHERS
SECTION @ CAS SLAB
SCALE = 3/4" = 1'-0"
BASE PLAN
SCALE = 3/4" = 1'-0"
TYPICAL HOLD DOWN CLIP
SCALE = NONE
CRITERIA
SOIL BEARING 1000 psf
BASIC WIND SPEED 100mph
SEISMIC S_s = .42g
MIN. CONCRETE COMP. STRENGTH, f'_c = 2500 psi
MIN. REINF. YIELD STRENGTH, f_y = 40000 psi
NOTE:
WHERE ICC-ES ACCEPTANCE CRITERIA IS MOST RECENTLY, 5/8" x 8" HILTI KWIK BOLT 3 @ 4" EMBEDMENT MIN. CAN BE USED (PER ESR-1385 REPORT, ISSUED 09/01/04).
7 ADDED CAS SUBSTRATE, REVISED CRITERIA LIST - 01/02/08
6 ADD TO SS MAE REQ, ESR-1917 MAE ESR-1385, ADDED NOTE 1 - 12/21/07
REV DESCRIPTION ECN NO BY DATE
MATERIAL:
DO NOT SCALE DRAWING
STANDARD INCH TOLERANCES (UNLESS OTHERWISE SPECIFIED)
.XX ±.02
.XXX ±.005
ANGULAR ±1/2°
SPECIAL DIST:
Franklin Fueling Systems
TITLE:
CLEAN AIR SEPARATOR MOUNTING SLAB DETAILS
DRAWN: JWH DATE: 07/31/02
APPROV: DATE:
DRW NO: 9900-9945
SUFFIX:
SCALE: 1/8
SHEET 1 OF 1
The information disclosed herein is the property of Franklin Fueling Systems, Inc. Neither this drawing nor the information disclosed thereon may be reproduced or transferred to other documents, or used or disclosed for any purpose, except as specifically authorized in writing by Franklin Fueling Systems. This drawing must be returned to Franklin Fueling Systems upon request.

DRW NO: 9900-9945H

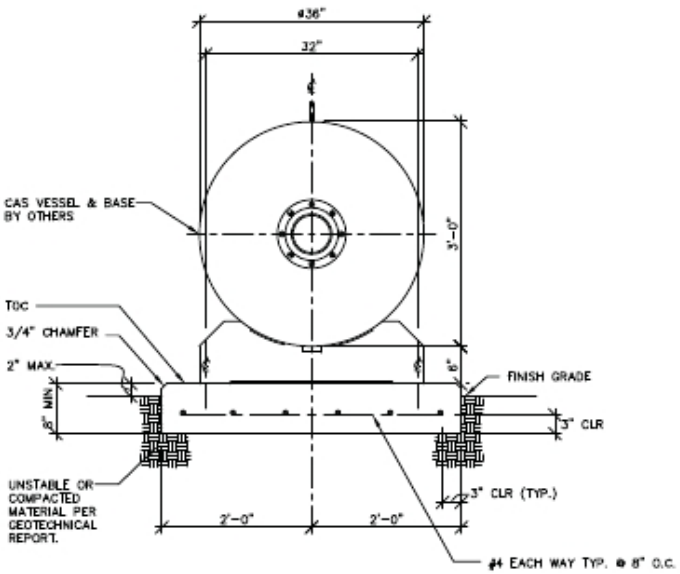

SECTION @ CAS SLAB

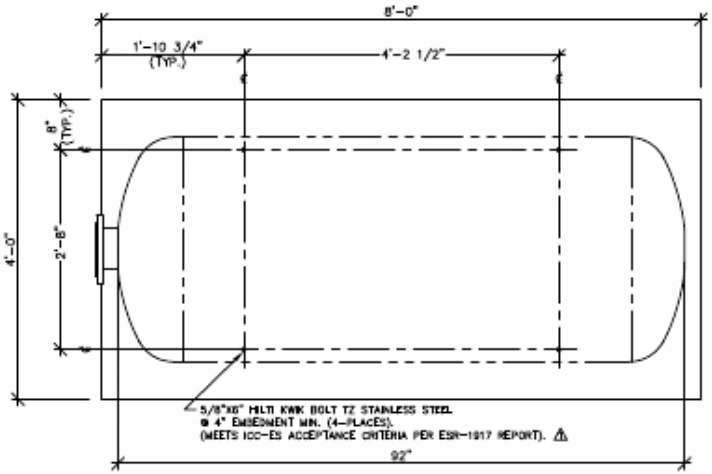

BASE PLAN

NOTE:
⚠ WHERE ICC-ES ACCEPTANCE CRITERIA IS NOT REQUIRED, 5/8" X 6" HILTI KWIK BOLT 3 @ 4" EMBEDMENT MIN. CAN BE USED (PER ESR-1385 REPORT, ISSUED 09/01/04).

CRITERIA
SOIL BEARING 1000 psf
BASIC WIND SPEED 100mph
SEISMIC S_s=2g
S_{ds}=1g
MIN. CONCRETE COMP STRENGTH, f_c' = 2500 psi
MIN. REINF. YIELD STRENGTH, f_y = 40000 psi

REV	DESCRIPTION	ECN NO	BY	DATE
5	ADDED CAS DIMENSIONS, REVISED CRITERIA LIST	–	TF/MB	01/02/08
4	KB-TZ SS WAS KB3, ESR-1917 WAS ESR-1385, ADDED NOTE 1	–	TF/MB	12/21/07

The information disclosed hereon includes proprietary rights of Franklin Fueling Systems, Inc. Neither this drawing nor the information disclosed thereon may be reproduced or transferred to other documents, or used or disclosed to others for any purpose, except as specifically authorized in writing by Franklin Fueling Systems. This drawing must be returned to Franklin Fueling Systems upon request.

MATERIAL:

DO NOT SCALE DRAWING

STANDARD INCH TOLERANCES (UNLESS OTHERWISE SPECIFIED)
.XX ±.02
.XXX ±.005
ANGULAR ±1/2°

SPECIAL DIST:

Franklin Fueling Systems
Madison, WI 53718

TITLE:
CLEAN AIR SEPARATOR HORIZONTAL MOUNTING SLAB DETAILS

DRAWN:	DATE:	DRW NO:	SUFFIX:
TF	05/22/07	9900-9945	H
APPRVL: MDB	DATE: 06/05/07	SCALE: 3/4"=1	SHEET 1 OF 1

DRW No: 9900-9942
NOTICE
DRAWINGS ARE TWO DIMENSIONAL REPRESENTATION OF TYPICAL CLEAN AIR SEPARATOR (CAS) INSTALLATION. ACTUAL CAS INSTALLATIONS WILL VARY SLIGHTLY FROM THE REPRESENTATION SHOWN.
INSTALLER SHALL NOT LOOSEN, ROTATE OR REMOVE FACTORY INSTALLED FITTINGS OR FLANGE AS THIS MAY DAMAGE FACTORY SEALS AND VOID WARRANTY.
NOTE:
1 – ALL BALL VALVES (B.V.) TO BE UL LISTED AND HAVE PADLOCK FEATURE
2 – PASSIVE PRESSURE CONTROL–NO ELECTRICAL POWER REQUIRED.
3 – AIR BREATHER MUST BE INSTALLED AT A MINIMUM HEIGHT OF 12" ABOVE GRADE.
4 – VENT LINE TIE IN CAN BE INSTALLED ANYWHERE ALONG THE VENT STACK LINE PROVIDED THAT PIPE SLOPE IS MAINTAINED AND THE CHECK VALVE IS IN THE CORRECT VERTICAL INSTALLATION.
5 – ONLY GALVANIZED PIPE IS TO BE USED FOR PIPING CONNECTIONS
6 – A FLEXIBLE CONNECTION BETWEEN THE CLEAN AIR SEPARATOR AND THE VENT LINE(S) IS ALLOWABLE IF REQUIRED BY THE LOCAL AUTHORITY HAVING JURISDICTION (AHJ) TO MEET SEISMIC REQUIREMENTS. SHOULD THE FLEX CONNECTION BE INSTALLED SUCH THAT IT IS NOT SUPPORTED, THE SLOPE OF THE FLEX CONNECTION SHALL BE GREATER THAN THE 1/8" PER FOOT SLOPE REQUIRED FOR THE REST OF THE ONE INCH GALVANIZED PIPING.
AS REQUIRED
2" VENT PIPES
VENT VALVE (SUPPLIED BY INSTALLER)
FLOAT CHECK VALVE P/N 9466G OVERFILL PROTECTION (VERTICAL INSTALL ONLY)
SEE NOTE 4
1" VENT REFERANCE 100 FT. MAX. LENGTH WITH 1/8" PER FOOT PITCH TOWARD VENT
BALL VALVE P/N 998123 LOCK P/N 998124 USE KEY P/N 998125
BALL VALVE P/N 998123 LOCK P/N 998124 USE KEY P/N 998125
PLUG
1" BLADDER SYPHON
AIR BREATHER ASM. AIR (IN/OUT) P/N 9948
12" MINIMUM ABOVE GRADE
VAPOR INLET ASSM.
1" TEE WITH PLUG ON 6" NIPPLE
SYPHON TUBE ADAPTER
VAPOR
AIR
SYPHON TUBE
400 GALLON BLADDER
VERTICAL CLEAN AIR SEPARATOR (VCAS) (36" O.D. X 93" LG.) P/N 9931 (REF)
1" CONDENSATE DRAIN
VCAS SLAB, SEE DWG. 9900-9945 FOR DETAILS.
104" REF.
A
B
C
D
E
F
MATERIAL
DO NOT SCALE DRAWING
FRACTIONS (DECIMAL ±1/32") .XX ±.02 .XXX ±.005 ANGULAR ±1/2°
SPECIAL DES:
TITLE: CLEAN AIR SEPARATOR VERTICAL INSTALLATION
DRAWN: JWH DATE: 05/14/02
APPROVAL: MDB DATE: 08/06/07
DRW NO: 9900-9942
SCALE: N.T.S.
SHEET 1 OF 1
Franklin Fueling Systems
15 ADDED NOTE 6 4098SE JP 10/20/08
REV DESCRIPTION ECN NO BY DATE

DRW No: 9900-9971
NOTICE
DRAWINGS ARE TWO DIMENSIONAL REPRESENTATION OF TYPICAL CLEAN AIR SEPARATOR (CAS) INSTALLATION. ACTUAL CAS INSTALLATIONS WILL VARY SLIGHTLY FROM THE REPRESENTATION SHOWN.
INSTALLER SHALL NOT LOOSEN, ROTATE OR REMOVE FACTORY INSTALLED FITTINGS OR FLANGE AS THIS MAY DAMAGE FACTORY SEALS AND VOID WARRANTY.
NOTE:
1 - ALL BALL VALVES (B.V.) TO BE UL LISTED AND HAVE PADLOCK FEATURE.
2 - PASSIVE PRESSURE CONTROL—NO ELECTRICAL POWER REQUIRED.
3 - AIR BREATHER MUST BE INSTALLED AT A MINIMUM HEIGHT OF 12" ABOVE GRADE.
4 - VENT LINE TEE IN CAN BE INSTALLED ANYWHERE ALONG THE VENT STACK LINE PROVIDED THAT PIPE SLOPE IS MAINTAINED AND THE CHECK VALVE IS IN THE CORRECT VERTICAL INSTALLATION.
5 - ONLY GALVANIZED PIPE IS TO BE USED FOR PIPING CONNECTIONS
A - A FLEXIBLE CONNECTION BETWEEN THE CLEAN AIR SEPARATOR AND THE VENT LINE(S) IS ALLOWABLE IF REQUIRED BY THE LOCAL AUTHORITY HAVING JURISDICTION (AHJ) TO MEET SEISMIC REQUIREMENTS. SHOULD THE FLEX CONNECTION BE INSTALLED SUCH THAT IT IS NOT SUPPORTED, THE SLOPE OF THE FLEX CONNECTION SHALL BE GREATER THAN THE 1/8" PER FOOT SLOPE REQUIRED FOR THE REST OF THE ONE INCH GALVANIZED PIPING.
FLOAT CHECK VALVE P/N 94666 OVERFILL PROTECTION (VERTICAL INSTALL ONLY)
VENT VALVE (SUPPLIED BY INSTALLER)
3" VENT PIPE
AS REQUIRED
SEE NOTE 4
1" VENT REFERRANCE (A) 100 FT MAX. LENGTH WITH 1/8" PER FOOT PITCH TOWARD VENT
BALL VALVE P/N 99823 LOCK P/N 99824 USE KEY P/N 99825
BALL VALVE P/N 99823 LOCK P/N 99824 USE KEY P/N 99825
PLUG
1" BLADDER SYPHON
VAPOR
AIR
403 GALLON BLADDER
SYPHON TUBE
1" CONDENSATE DRAIN.
VCAS SLAB, SEE DWG. 9900-9946 FOR DETAILS.
VERTICAL CLEAN AIR SEPARATOR (VCAS) (36" O.D. X 83" LG.) P/N 9931 (REF)
1" TEE WITH PLUG ON 6" NIPPLE
SYPHON TUBE ADAPTER
VAPOR INLET ASSY.
1"
12" MINIMUM ABOVE GRADE
AIR BREATHER ASSY. AIR (IN/OUT) P/N 9948
104" REF.
MATERIAL
DO NOT SCALE DRAWING
UNLESS NOTED OTHERWISE (UNLESS STATED DIMENSIONS ARE TOLERANCED)
.XX ± .02
.XXX ± .005
ANGULAR ± 1/2°
SPECIAL DES.
Franklin Fueling Systems
TITLE
CLEAN AIR SEPARATOR VERTICAL INSTALLATION (1 VENT)
DRAWN BY: JWH DATE: 05/14/02
APPROVAL: MDB DATE: 08/06/07
DRW NO: 9900-9971
SIZE: D
ADAS REV
SCALE: N.T.S.
SHEET 1 OF 1
REV | DESCRIPTION | ECN NO | BY | DATE
B | ADDED NOTE 5 | 409855 | JS | 10/26/07

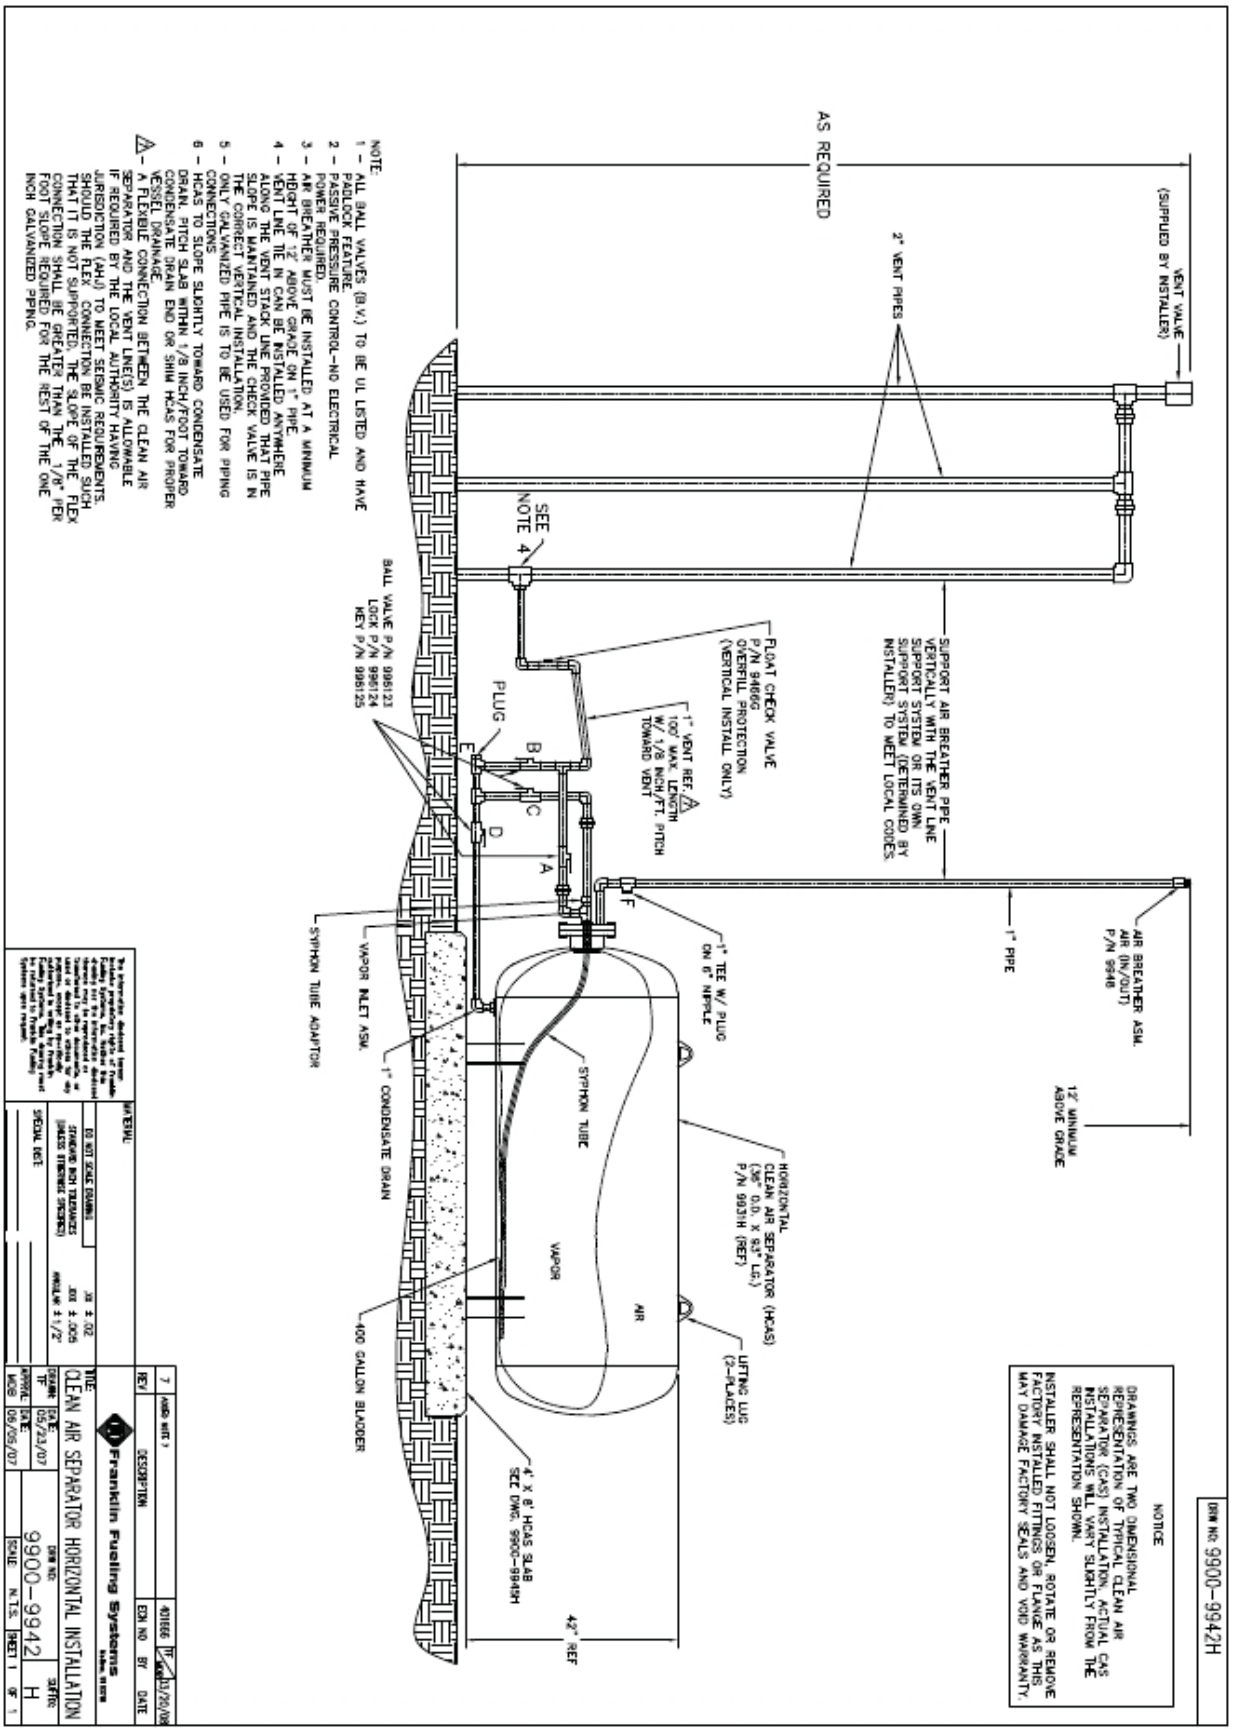
DRW NO: 9900-9942H
NOTICE
DRAWINGS ARE TWO DIMENSIONAL REPRESENTATION OF TYPICAL CLEAN AIR SEPARATOR (CAS) INSTALLATION. ACTUAL CAS INSTALLATIONS WILL VARY SLIGHTLY FROM THE REPRESENTATION SHOWN.
INSTALLER SHALL NOT LOOSEN, ROTATE OR REMOVE FACTORY INSTALLED FITTINGS OR FLANGE AS THIS MAY DAMAGE FACTORY SEALS AND VOID WARRANTY.
NOTE:
1 – ALL BALL VALVES (B.V.) TO BE UL LISTED AND HAVE PADLOCK FEATURE.
2 – PASSIVE PRESSURE CONTROL–NO ELECTRICAL POWER REQUIRED.
3 – AIR BREATHER MUST BE INSTALLED AT A MINIMUM HEIGHT OF 12' ABOVE GRADE ON 1" PIPE.
4 – VENT LINE TIE IN CAN BE INSTALLED ANYWHERE ALONG THE VENT STACK LINE PROVIDED THAT PIPE SLOPE IS MAINTAINED AND THE CHECK VALVE IS IN THE CORRECT VERTICAL INSTALLATION.
5 – ONLY GALVANIZED PIPE IS TO BE USED FOR PIPING CONNECTIONS
6 – HCAS TO SLOPE SLIGHTLY TOWARD CONDENSATE DRAIN. PITCH SLAB WITHIN 1/8 INCH/FOOT TOWARD CONDENSATE DRAIN END OR SHIM HCAS FOR PROPER VESSEL DRAINAGE.
A – A FLEXIBLE CONNECTION BETWEEN THE CLEAN AIR SEPARATOR AND THE VENT LINE(S) IS ALLOWABLE IF REQUIRED BY THE LOCAL AUTHORITY HAVING JURISDICTION (AHJ) TO MEET SEISMIC REQUIREMENTS. SHOULD THE FLEX CONNECTION BE INSTALLED SUCH THAT IT IS NOT SUPPORTED, THE SLOPE OF THE FLEX CONNECTION SHALL BE GREATER THAN THE 1/8" PER FOOT SLOPE REQUIRED FOR THE REST OF THE ONE INCH GALVANIZED PIPING.
VENT VALVE (SUPPLIED BY INSTALLER)
2" VENT PIPES
AS REQUIRED
SEE NOTE 4
BALL VALVE P/N 998123
LOCK P/N 998124
KEY P/N 998125
FLOAT CHECK VALVE P/N 9486G OVERFILL PROTECTION (VERTICAL INSTALL ONLY)
1" VENT REF. A 100' MAX. LENGTH W/ 1/8 INCH/FT. PITCH TOWARD VENT
PLUG
SUPPORT AIR BREATHER PIPE VERTICALLY WITH THE VENT LINE SUPPORT SYSTEM OR ITS OWN SUPPORT SYSTEM (DETERMINED BY INSTALLER) TO MEET LOCAL CODES.
AIR BREATHER ASM. P/N 9948
12' MINIMUM ABOVE GRADE
1" PIPE
1" TEE W/ PLUG ON 6" NIPPLE
VAPOR INLET ASM.
SYPHON TUBE ADAPTOR
1" CONDENSATE DRAIN
SYPHON TUBE
VAPOR
AIR
HORIZONTAL CLEAN AIR SEPARATOR (HCAS) (36" O.D. X 63" LG.) P/N 9931H (REF)
LIFTING LUG (2–PLACES)
400 GALLON BLADDER
4' X 8' HCAS SLAB SEE DWG. 9900-9949H
42" REF
A
B
C
D
E
F
DO NOT SCALE DRAWING
X ± .02
XX ± .005
ANGLES ± 1/2°
SPECIAL DET.
DRAWN TF 05/23/07
APPROVAL MCB 06/05/07
TITLE: CLEAN AIR SEPARATOR HORIZONTAL INSTALLATION
Franklin Fueling Systems
DRW NO: 9900-9942
SIZE: H
SCALE: N.T.S.
SHEET 1 OF 1
REV: 7
DESCRIPTION: ADDED NOTE 7
EDN NO: 401666
BY: TF
DATE: 05/30/08

DRW No: 9900-9972
NOTICE
DRAWINGS ARE TWO DIMENSIONAL REPRESENTATION OF TYPICAL CLEAN AIR SEPARATOR (CAS) INSTALLATION. ACTUAL CAS INSTALLATIONS WILL VARY SLIGHTLY FROM THE REPRESENTATION SHOWN.
INSTALLER SHALL NOT LOOSEN, ROTATE OR REMOVE FACTORY INSTALLED FITTINGS OR FLANGE AS THIS MAY DAMAGE FACTORY SEALS AND VOID WARRANTY.
NOTE:
1 - ALL BALL VALVES (B.V.) TO BE UL LISTED AND HAVE PADLOCK FEATURE
2 - PASSIVE PRESSURE CONTROL-NO ELECTRICAL POWER REQUIRED
3 - AIR BREATHER MUST BE INSTALLED AT A MINIMUM HEIGHT OF 12" ABOVE GRADE INSTALLED ANYWHERE ALONG THE VENT LINE PROVIDED THAT FIRE SLOPE IS MAINTAINED AND THE CHECK VALVE IS IN THE CORRECT VERTICAL INSTALLATION.
5 - ONLY GALVANIZED PIPE IS TO BE USED FOR PIPING CONNECTIONS
6 - A FLEXIBLE CONNECTION BETWEEN THE CLEAN AIR SEPARATOR AND THE VENT LINE(S) IS ALLOWABLE IF REQUIRED BY THE LOCAL AUTHORITY HAVING JURISDICTION (AHJ) TO MEET SEISMIC REQUIREMENTS. SHOULD THE FLEX CONNECTION BE INSTALLED SUCH THAT IT IS NOT SUPPORTED, THE SLOPE OF THE FLEX CONNECTION SHALL BE GREATER THAN THE 1/8" PER FOOT SLOPE REQUIRED FOR THE REST OF THE ONE INCH GALVANIZED PIPING.
FLOAT CHECK VALVE P/N 94866 OVERFILL PROTECTION (VERTICAL INSTALL ONLY)
VENT VALVES (SUPPLIED BY INSTALLER)
2" VENT PIPES
AS REQUIRED
SEE NOTE 4
1" VENT REFERENCE 100 FT. MAX. LENGTH WITH 1/8" PER FOOT PITCH TOWARD VENT
BALL VALVE P/N 996123
LOCK P/N 996124 (USE KEY P/N 996125
1" BLADDER SYPHON
PLUG
VAPOR
AIR
400 GALLON BLADDER
SYPHON TUBE
1" CONDENSATE DRAIN
VCAS SLAB, SEE DWG. 9900-9945 FOR DETAILS.
VERTICAL CLEAN AIR SEPARATOR (VCAS) (36" O.D. X 81" LG.) P/N 9931 (REF)
1" TEE WITH PLUG ON 6" NIPPLE
SYPHON TUBE ADAPTER
VAPOR INLET ASSM.
1"
AIR BREATHER ASSM. AIR (IN/OUT) P/N 9948
12" MINIMUM ABOVE GRADE
104" REF.
MATERIAL
DO NOT SCALE DRAWING
XX ± .02
XXX ± .005
ANGULAR ± 1/2°
STRAIGHT AND TOLERANCES UNLESS OTHERWISE SPECIFIED
SPECIAL DEFS:
REV
DESCRIPTION
EDN NO
BY
DATE
ADDED NOTE 6
407655
TP
05/20/08
Franklin Fueling Systems
TITLE
CLEAN AIR SEPARATOR VERTICAL INSTALLATION (2 VENT)
DRAWN
DATE
05/14/02
JWH
APPROVAL
DATE
MDB
06/06/07
DRW NO:
9900-9972
SIZE
D
ACAD KEY
SCALE
N.T.S.
SHEET 1 OF 1

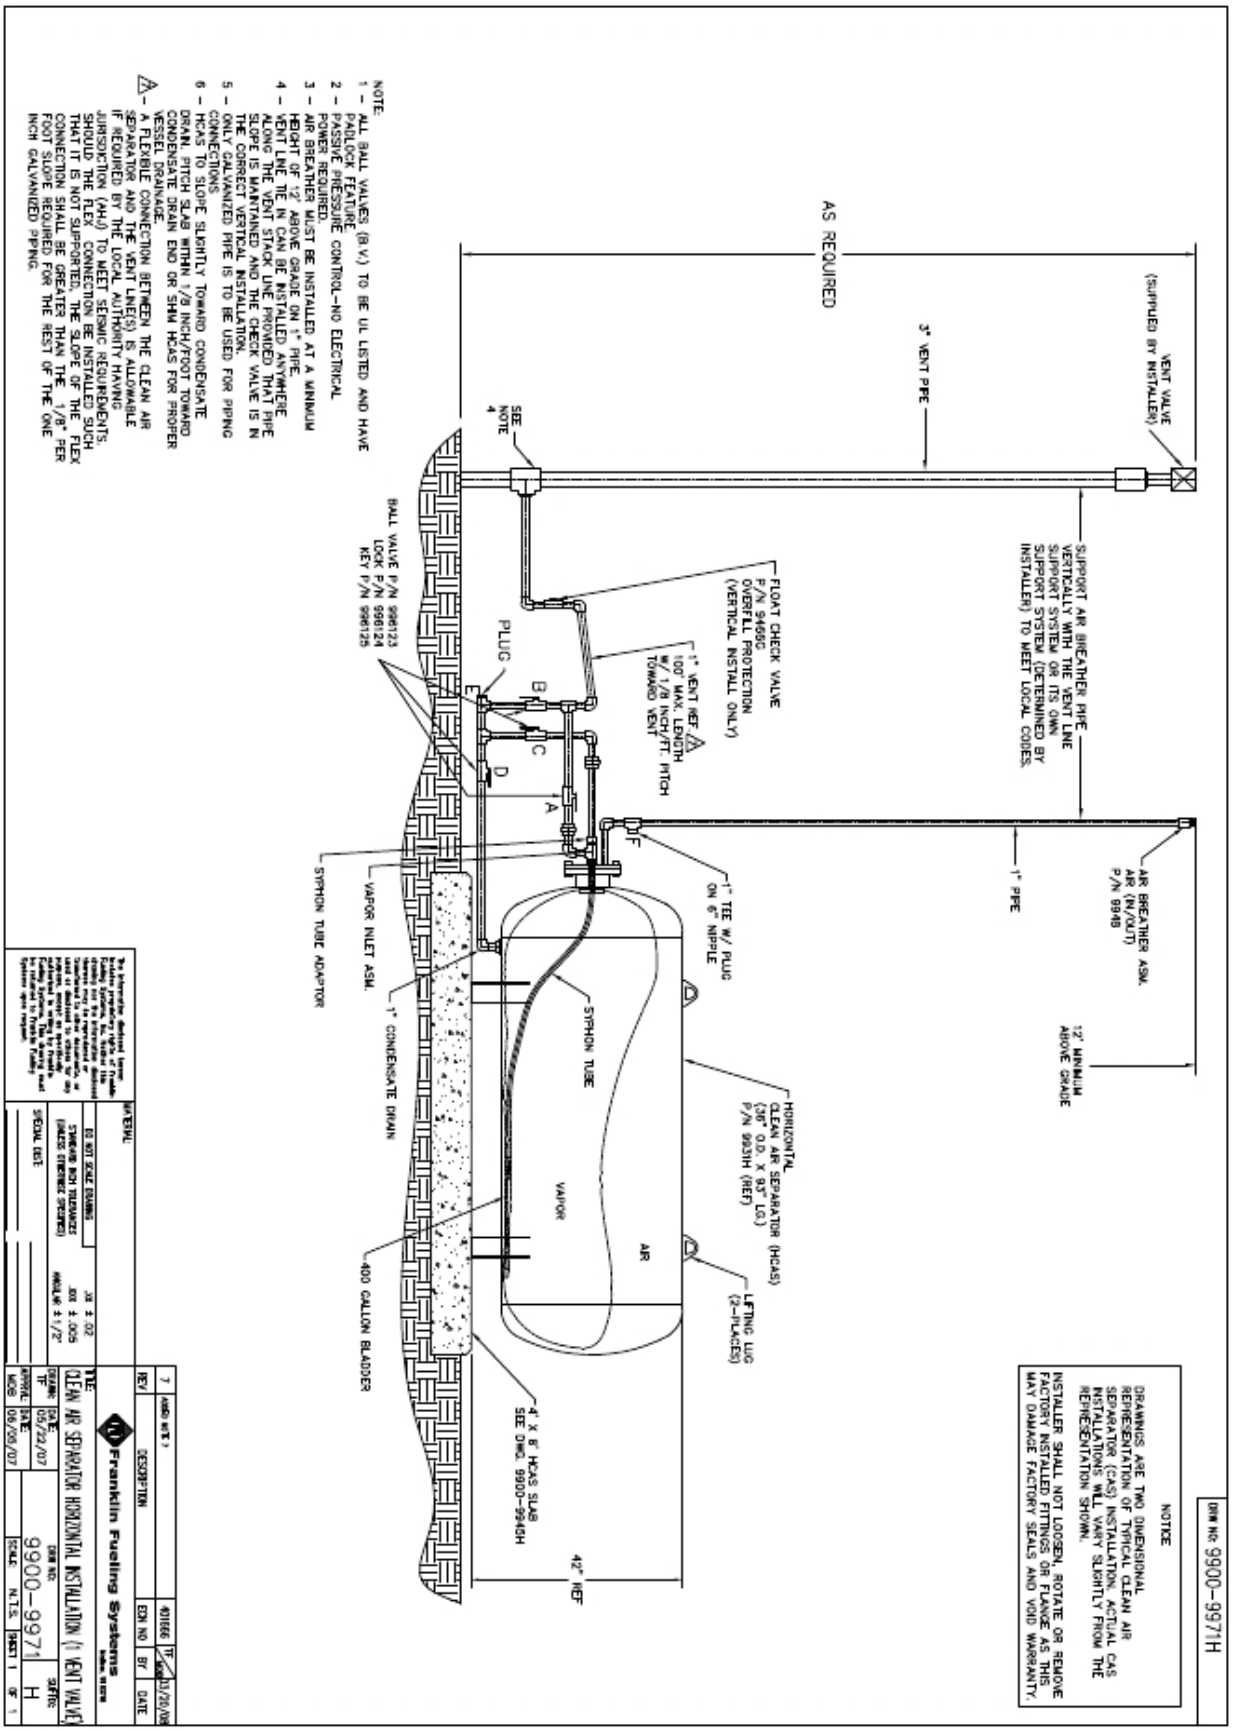
DRW No: 9900-9971H
NOTICE
DRAWINGS ARE TWO DIMENSIONAL REPRESENTATION OF TYPICAL CLEAN AIR SEPARATOR (CAS) INSTALLATION. ACTUAL CAS INSTALLATIONS WILL VARY SLIGHTLY FROM THE REPRESENTATION SHOWN.
INSTALLER SHALL NOT LOOSEN, ROTATE OR REMOVE FACTORY INSTALLED FITTINGS OR FLANGE AS THIS MAY DAMAGE FACTORY SEALS AND VOID WARRANTY.
AS REQUIRED
VENT VALVE (SUPPLIED BY INSTALLER)
3" VENT PIPE
SUPPORT AIR BREATHER PIPE VERTICALLY WITH THE VENT LINE SUPPORT SYSTEM OF ITS OWN. SUPPORT SYSTEM TO BE DETERMINED BY INSTALLER) TO MEET LOCAL CODES.
AIR BREATHER ASM. AIR (IN/OUT) P/N 9948
1" PIPE
12" MINIMUM ABOVE GRADE
SEE NOTE 4
FLOAT CHECK VALVE P/N 94986 OVERFILL PROTECTION (VERTICAL INSTALL ONLY)
1" VENT (REF △) 100' MAX. LENGTH W/ 1/8 INCH/FT. PITCH TOWARD VENT
BALL VALVE P/N 998123 LOCK P/N 998124 KEY P/N 998125
PLUG
B
C
D
A
E
F
1" TEE W/ PLUG ON 6" NIPPLE
SYPHON TUBE ADAPTOR
VAPOR INLET ASM.
1" CONDENSATE DRAIN
HORIZONTAL CLEAN AIR SEPARATOR (HCAS) (38" O.D. X 83" LG.) P/N 9931H (REF)
LIFTING LUG (2-PLACES)
SYPHON TUBE
VAPOR
AIR
400 GALLON BLADDER
4' X 8' HCAS SLAB SEE DWG. 9900-9946H
42" REF
NOTE:
1 – ALL BALL VALVES (B.V.) TO BE UL LISTED AND HAVE PADLOCK FEATURE
2 – PASSIVE PRESSURE CONTROL–NO ELECTRICAL POWER REQUIRED.
3 – AIR BREATHER MUST BE INSTALLED AT A MINIMUM HEIGHT OF 12' ABOVE GRADE ON 1" PIPE.
4 – VENT LINE TIE IN CAN BE INSTALLED ANYWHERE ALONG THE VENT STACK LINE PROVIDED THAT PIPE SLOPE IS MAINTAINED AND THE CHECK VALVE IS IN THE CORRECT VERTICAL INSTALLATION.
5 – ONLY GALVANIZED PIPE IS TO BE USED FOR PIPING CONNECTIONS.
6 – HCAS TO SLOPE SLIGHTLY TOWARD CONDENSATE DRAIN. PITCH SLAB WITHIN 1/8 INCH/FOOT TOWARD CONDENSATE DRAIN END OR SHIM HCAS FOR PROPER VESSEL DRAINAGE.
△ – A FLEXIBLE CONNECTION BETWEEN THE CLEAN AIR SEPARATOR AND THE VENT LINE(S) IS ALLOWABLE IF REQUIRED BY THE LOCAL AUTHORITY HAVING JURISDICTION (AHJ) TO MEET SEISMIC REQUIREMENTS. SHOULD THE FLEX CONNECTION BE INSTALLED SUCH THAT IT IS NOT SUPPORTED, THE SLOPE OF THE FLEX CONNECTION SHALL BE GREATER THAN THE 1/8" PER FOOT SLOPE REQUIRED FOR THE REST OF THE ONE INCH GALVANIZED PIPING.
MATERIAL
DO NOT SCALE DRAWING
UNLESS NOTED OTHERWISE: .XX ± .02 .XXX ± .005 ANGLES ± 1/2°
SPECIAL TOLERANCES (UNLESS OTHERWISE SPECIFIED)
SPECIAL DES.
7 ADDED NOTE 3
REV DESCRIPTION 401666 TF 05/22/07
EDN NO BY DATE
TITLE CLEAN AIR SEPARATOR HORIZONTAL INSTALLATION (1 VENT VALVE)
Franklin Fueling Systems
DRAWN TF 05/22/07
APPROVAL MCB 06/06/07
DRW NO: 9900-9971
SHEET H
SCALE N.T.S. SHEET 1 OF 1

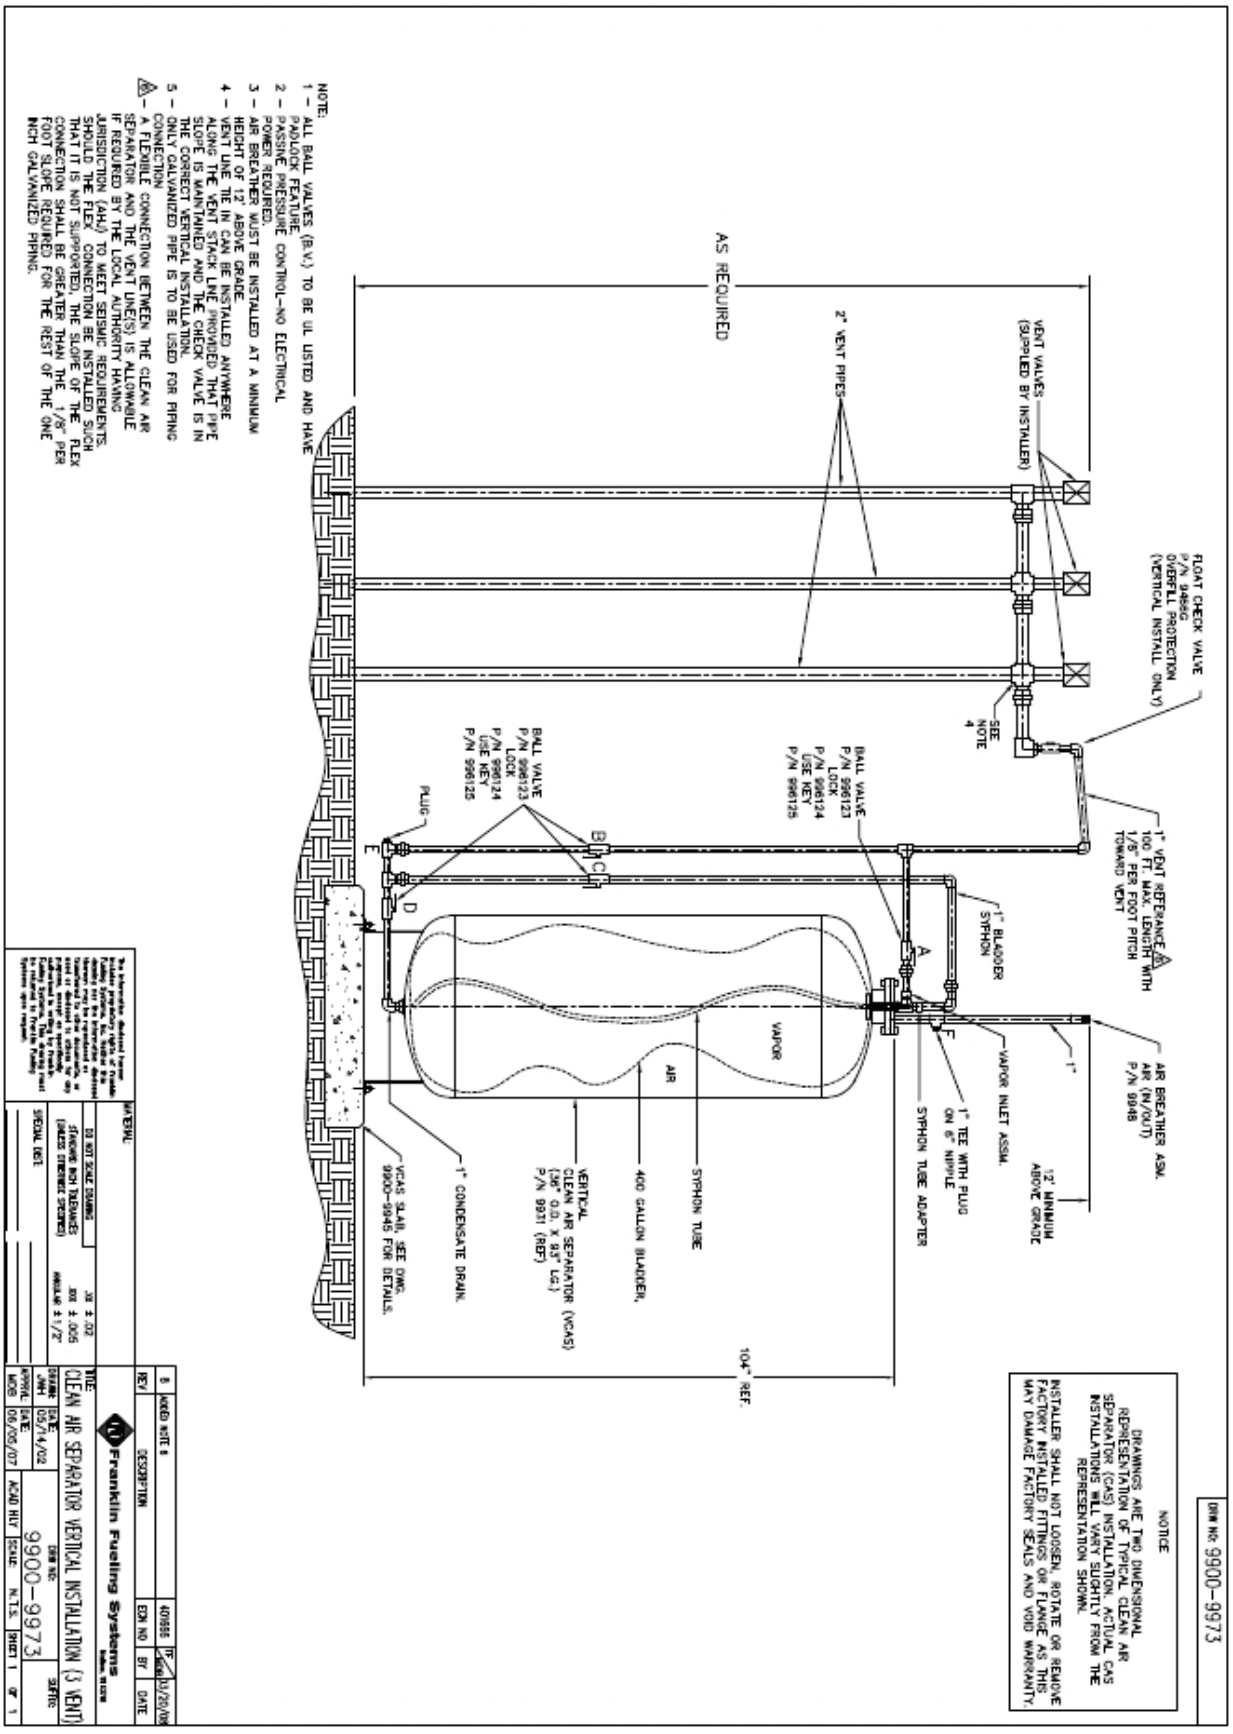
DRW No: 9900-9973
NOTICE
DRAWINGS ARE TWO DIMENSIONAL REPRESENTATION OF TYPICAL CLEAN AIR SEPARATOR (CAS) INSTALLATION. ACTUAL CAS INSTALLATIONS WILL VARY SLIGHTLY FROM THE REPRESENTATION SHOWN.
INSTALLER SHALL NOT LOOSEN, ROTATE OR REMOVE FACTORY INSTALLED FITTINGS OR FLANGE AS THIS MAY DAMAGE FACTORY SEALS AND VOID WARRANTY.
NOTE:
1 – ALL BALL VALVES (B.V.) TO BE UL LISTED AND HAVE PADLOCK FEATURE.
2 – PASSIVE PRESSURE CONTROL–NO ELECTRICAL POWER REQUIRED.
3 – AIR BREATHER MUST BE INSTALLED AT A MINIMUM HEIGHT OF 12' ABOVE GRADE.
4 – VENT LINE TIE IN CAN BE INSTALLED ANYWHERE ALONG THE VENT STACK LINE PROVIDED THAT PIPE SLOPE IS MAINTAINED AND THE CHECK VALVE IS IN THE CORRECT VERTICAL INSTALLATION.
5 – ONLY GALVANIZED PIPE IS TO BE USED FOR PIPING CONNECTION.
⚠6 – A FLEXIBLE CONNECTION BETWEEN THE CLEAN AIR SEPARATOR AND THE VENT LINE(S) IS ALLOWABLE IF REQUIRED BY THE LOCAL AUTHORITY HAVING JURISDICTION (AHJ) TO MEET SEISMIC REQUIREMENTS. SHOULD THE FLEX CONNECTION BE INSTALLED SUCH THAT IT IS NOT SUPPORTED, THE SLOPE OF THE FLEX CONNECTION SHALL BE GREATER THAN THE 1/8" PER FOOT SLOPE REQUIRED FOR THE REST OF THE ONE INCH GALVANIZED PIPING.
FLOAT CHECK VALVE P/N 9486G OVERFILL PROTECTION (VERTICAL INSTALL ONLY)
VENT VALVES (SUPPLIED BY INSTALLER)
2" VENT PIPES
AS REQUIRED
SEE NOTE 4
1" VENT (REFERENCE) 100 FT. MAX. LENGTH WITH 1/8" PER FOOT PITCH TOWARD VENT
BALL VALVE P/N 996123 LOCK P/N 996124 USE KEY P/N 996125
1" BLADDER SYPHON
BALL VALVE P/N 996123 LOCK P/N 996124 USE KEY P/N 996125
PLUG
AIR BREATHER ASM. AIR (IN/OUT) P/N 9946
1" VAPOR INLET ASSM.
1" TEE WITH PLUG ON 6" NIPPLE
SYPHON TUBE ADAPTER
12' MINIMUM ABOVE GRADE
VAPOR
AIR
SYPHON TUBE
400 GALLON BLADDER.
VERTICAL CLEAN AIR SEPARATOR (VCAS) (36" O.D. X 83" LG.) P/N 9931 (REF)
1" CONDENSATE DRAIN.
VCAS SLAB, SEE DWG. 9900-9945 FOR DETAILS.
104" REF.
MATERIAL
AS NOTE SCALE DRAWING
UNLESS OTHERWISE SPECIFIED (UNLESS OTHERWISE SPECIFIED)
SPECIAL DEF.
.XX ± .02
.XXX ± .005
ANGULAR ± 1/2°
Franklin Fueling Systems
TITLE
CLEAN AIR SEPARATOR VERTICAL INSTALLATION (3 VENT)
DRAWN JWH DATE 05/14/02
APPROVAL MDB DATE 06/06/07
ACAD REV
DRW NO: 9900-9973
SIZE
SCALE N.T.S.
SHEET 1 OF 1
REV DESCRIPTION EDN NO BY DATE
B ADDED NOTE 6 409855 TP 10/20/08

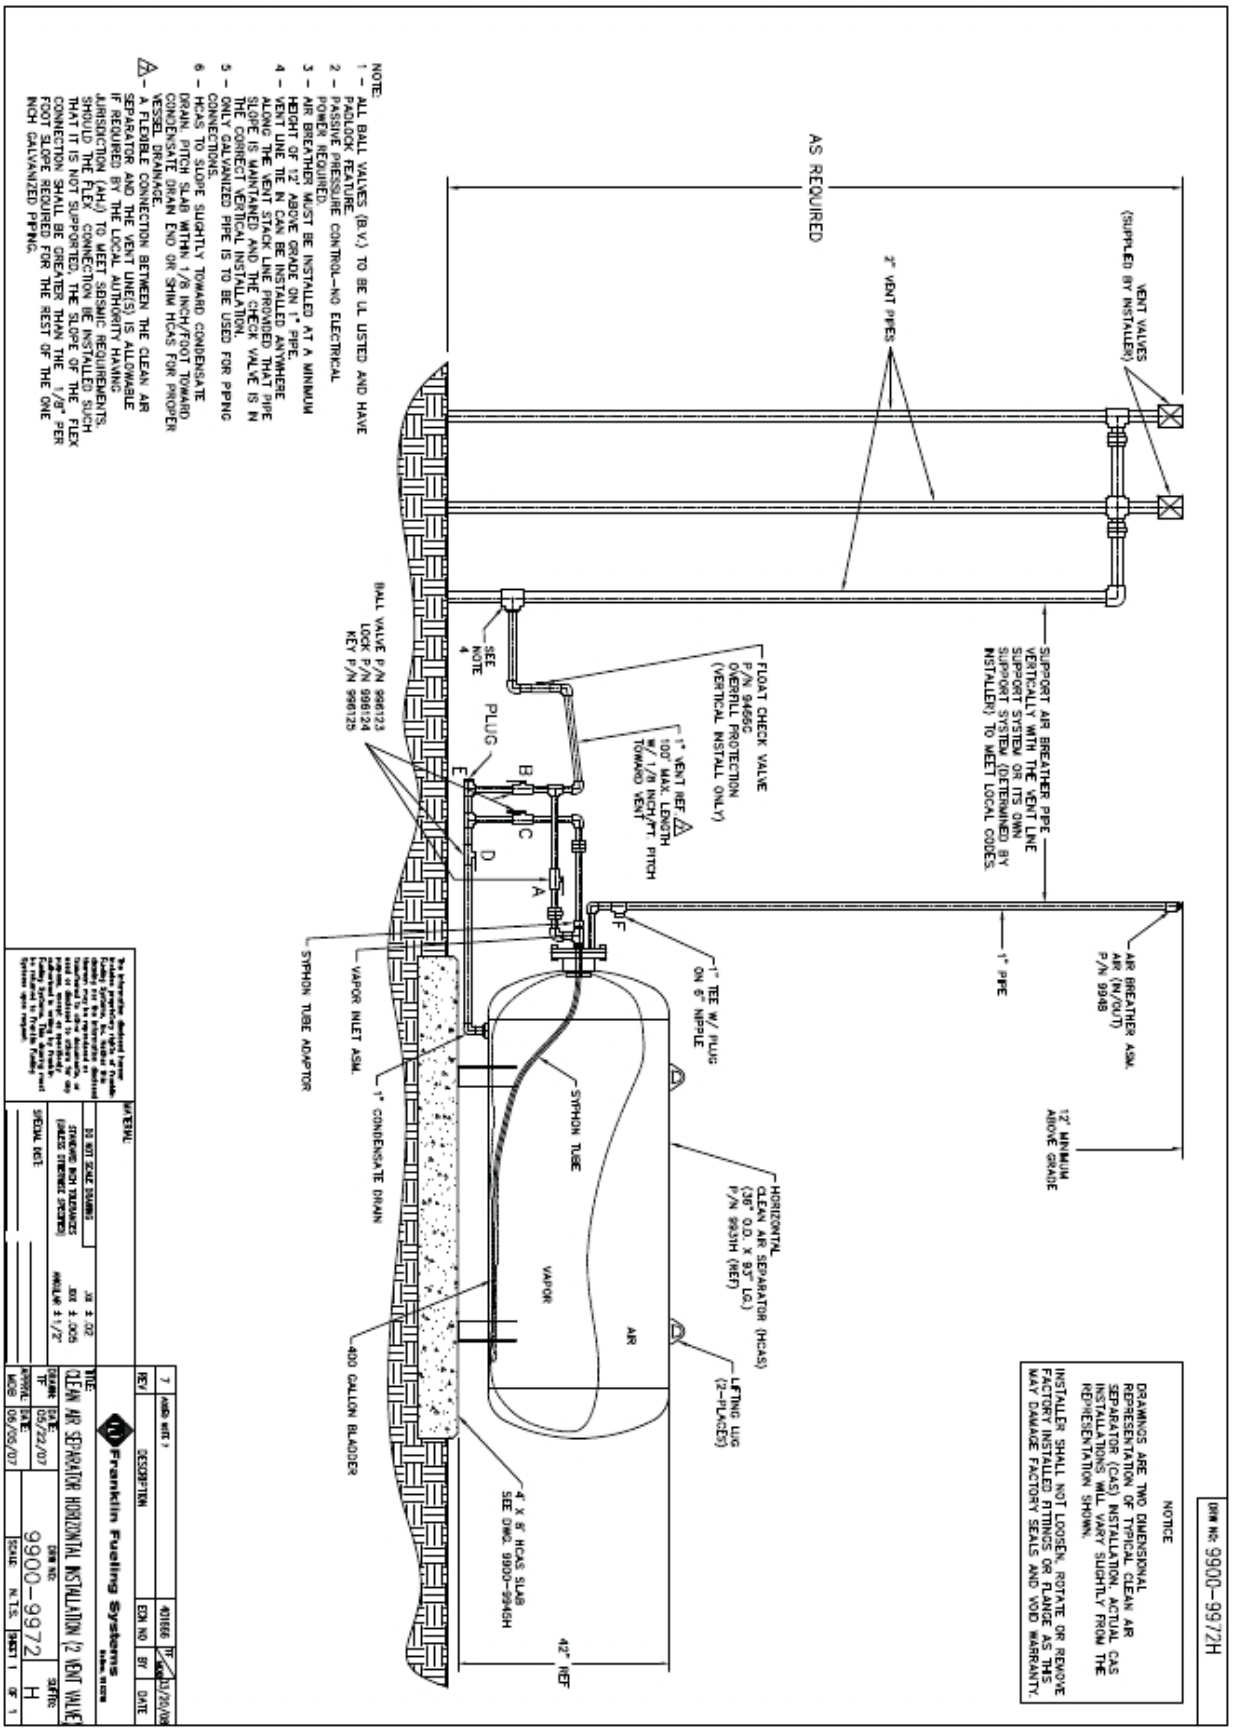
DRW No: 9900-9972H
NOTICE
DRAWINGS ARE TWO DIMENSIONAL REPRESENTATION OF TYPICAL CLEAN AIR SEPARATOR (CAS) INSTALLATION. ACTUAL CAS INSTALLATIONS WILL VARY SLIGHTLY FROM THE REPRESENTATION SHOWN.
INSTALLER SHALL NOT LOOSEN, ROTATE OR REMOVE FACTORY INSTALLED FITTINGS OR FLANGE AS THIS MAY DAMAGE FACTORY SEALS AND VOID WARRANTY.
NOTE:
1 – ALL BALL VALVES (B.V.) TO BE UL LISTED AND HAVE PADLOCK FEATURE.
2 – PASSIVE PRESSURE CONTROL–NO ELECTRICAL POWER REQUIRED.
3 – AIR BREATHER MUST BE INSTALLED AT A MINIMUM HEIGHT OF 12' ABOVE GRADE ON 1" PIPE.
4 – VENT LINE TIE IN CAN BE INSTALLED ANYWHERE ALONG THE VENT STACK LINE PROVIDED THAT PIPE SLOPE IS MAINTAINED AND THE CHECK VALVE IS IN THE CORRECT VERTICAL INSTALLATION.
5 – ONLY GALVANIZED PIPE IS TO BE USED FOR PIPING CONNECTIONS.
6 – HCAS TO SLOPE SLIGHTLY TOWARD CONDENSATE DRAIN. PITCH SLAB WITHIN 1/8 INCH/FOOT TOWARD CONDENSATE DRAIN END OR SHIM HCAS FOR PROPER
⚠– A FLEXIBLE CONNECTION BETWEEN THE CLEAN AIR SEPARATOR AND THE VENT LINE(S) IS ALLOWABLE IF REQUIRED BY THE LOCAL AUTHORITY HAVING JURISDICTION (AHJ) TO MEET SEISMIC REQUIREMENTS. SHOULD THE FLEX CONNECTION BE INSTALLED SUCH THAT IT IS NOT SUPPORTED, THE SLOPE OF THE FLEX CONNECTION SHALL BE GREATER THAN THE 1/8" PER FOOT SLOPE REQUIRED FOR THE REST OF THE ONE INCH GALVANIZED PIPING.
VENT VALVES (SUPPLIED BY INSTALLER)
2" VENT PIPES
AS REQUIRED
SUPPORT AIR BREATHER PIPE VERTICALLY WITH THE VENT LINE SUPPORT SYSTEM OR ITS OWN SUPPORT SYSTEM (DETERMINED BY INSTALLER) TO MEET LOCAL CODES.
AIR BREATHER ASM. AIR (IN/OUT) P/N 9948
1" PIPE
12' MINIMUM ABOVE GRADE
BALL VALVE P/N 998123
LOCK P/N 998124
KEY P/N 998125
SEE NOTE 4
FLOAT CHECK VALVE P/N 94666 OVERFILL PROTECTION (VERTICAL INSTALL ONLY)
1" VENT REF ⚠ 100" MAX. LENGTH W/ 1/8 INCH/FT. PITCH TOWARD VENT
PLUG
E
B
C
D
A
F
1" TEE W/ PLUG ON 6" NIPPLE
SYPHON TUBE ADAPTOR
VAPOR INLET ASM.
1" CONDENSATE DRAIN
SYPHON TUBE
VAPOR
AIR
HORIZONTAL CLEAN AIR SEPARATOR (HCAS) (36" O.D. X 83" LG.) P/N 9931H (REF)
LIFTING LUG (2–PLACES)
400 GALLON BLADDER
4' X 8' HCAS SLAB SEE DWG. 9900–9946H
42" REF
MATERIAL
DO NOT SCALE DRAWING
UNLESS OTHERWISE SPECIFIED DIMENSIONS ARE IN INCHES
TOLERANCES (UNLESS OTHERWISE SPECIFIED)
.XX ± .02
.XXX ± .005
ANGULAR ± 1/2°
SPECIAL INST.
The information disclosed hereon is the proprietary property of Franklin Fueling Systems and shall not be disclosed, duplicated or used in whole or in part for any purpose except as specifically authorized in writing by Franklin Fueling Systems. The recipient by accepting this drawing agrees to the above restrictions upon request.
REV
DESCRIPTION
EDN NO
BY
DATE
7
ADDED NOTE 7
401666
TF
05/22/07
TITLE
CLEAN AIR SEPARATOR HORIZONTAL INSTALLATION (2 VENT VALVES)
Franklin Fueling Systems
DRAWN
TF
DATE
05/22/07
DRW NO.
9900-9972
REV
H
APPROVAL
MOB
DATE
06/06/07
SCALE
N.T.S.
SHEET 1 OF 1

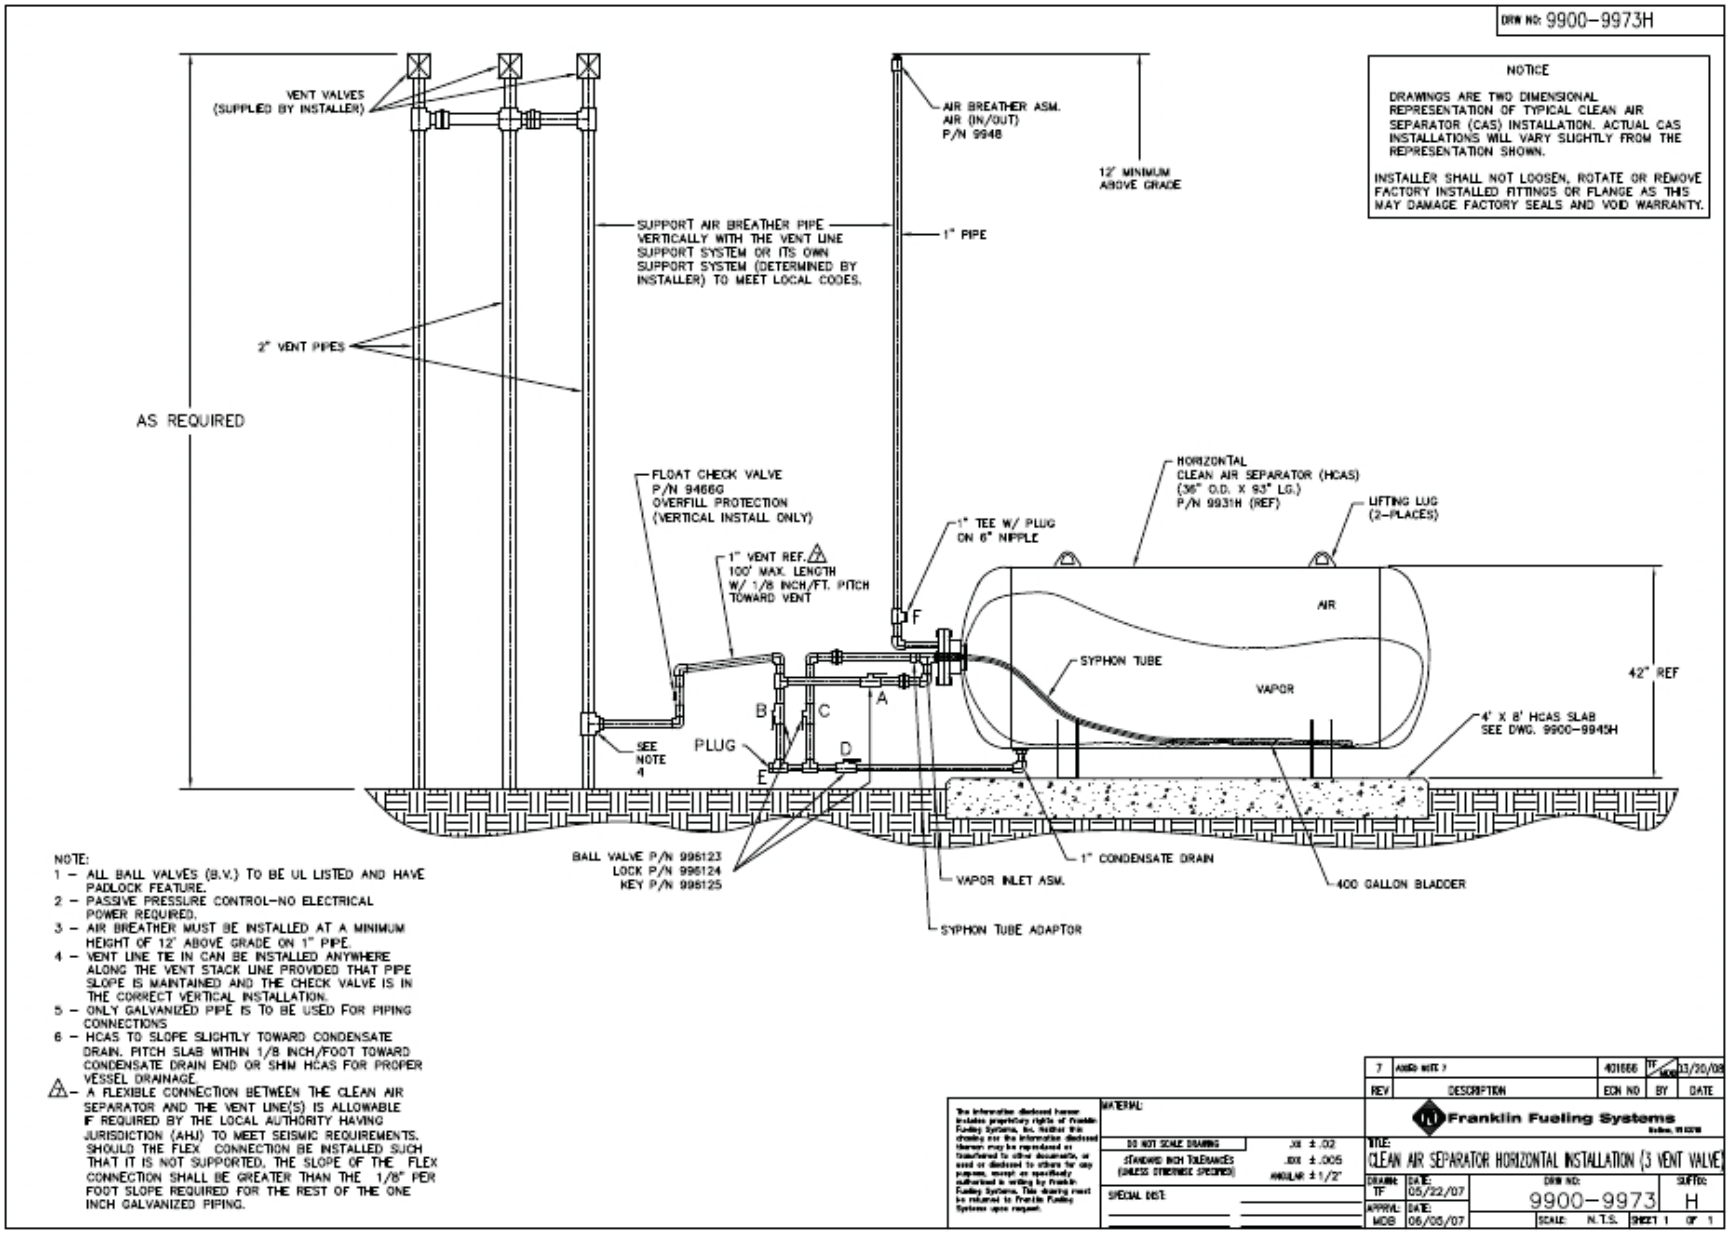
DRW NO: 9900-9973H
NOTICE
DRAWINGS ARE TWO DIMENSIONAL REPRESENTATION OF TYPICAL CLEAN AIR SEPARATOR (CAS) INSTALLATION. ACTUAL CAS INSTALLATIONS WILL VARY SLIGHTLY FROM THE REPRESENTATION SHOWN.
INSTALLER SHALL NOT LOOSEN, ROTATE OR REMOVE FACTORY INSTALLED FITTINGS OR FLANGE AS THIS MAY DAMAGE FACTORY SEALS AND VOID WARRANTY.
VENT VALVES (SUPPLIED BY INSTALLER)
AIR BREATHER ASM. AIR (IN/OUT) P/N 9948
12" MINIMUM ABOVE GRADE
SUPPORT AIR BREATHER PIPE VERTICALLY WITH THE VENT LINE SUPPORT SYSTEM OR ITS OWN SUPPORT SYSTEM (DETERMINED BY INSTALLER) TO MEET LOCAL CODES.
1" PIPE
2" VENT PIPES
AS REQUIRED
FLOAT CHECK VALVE P/N 9466G OVERFILL PROTECTION (VERTICAL INSTALL ONLY)
HORIZONTAL CLEAN AIR SEPARATOR (HCAS) (36" O.D. X 93" LG.) P/N 9931H (REF)
LIFTING LUG (2-PLACES)
1" TEE W/ PLUG ON 6" NIPPLE
1" VENT REF. ⚠ 100' MAX. LENGTH W/ 1/8 INCH/FT. PITCH TOWARD VENT
AIR
SYPHON TUBE
VAPOR
42" REF
4' X 8' HCAS SLAB SEE DWG. 9900-9945H
SEE NOTE 4
PLUG
A
B
C
D
E
F
BALL VALVE P/N 996123
LOCK P/N 996124
KEY P/N 996125
VAPOR INLET ASM.
1" CONDENSATE DRAIN
400 GALLON BLADDER
SYPHON TUBE ADAPTOR
NOTE:
1 – ALL BALL VALVES (B.V.) TO BE UL LISTED AND HAVE PADLOCK FEATURE.
2 – PASSIVE PRESSURE CONTROL–NO ELECTRICAL POWER REQUIRED.
3 – AIR BREATHER MUST BE INSTALLED AT A MINIMUM HEIGHT OF 12' ABOVE GRADE ON 1" PIPE.
4 – VENT LINE TIE IN CAN BE INSTALLED ANYWHERE ALONG THE VENT STACK LINE PROVIDED THAT PIPE SLOPE IS MAINTAINED AND THE CHECK VALVE IS IN THE CORRECT VERTICAL INSTALLATION.
5 – ONLY GALVANIZED PIPE IS TO BE USED FOR PIPING CONNECTIONS
6 – HCAS TO SLOPE SLIGHTLY TOWARD CONDENSATE DRAIN. PITCH SLAB WITHIN 1/8 INCH/FOOT TOWARD CONDENSATE DRAIN END OR SHIM HCAS FOR PROPER VESSEL DRAINAGE.
⚠ – A FLEXIBLE CONNECTION BETWEEN THE CLEAN AIR SEPARATOR AND THE VENT LINE(S) IS ALLOWABLE IF REQUIRED BY THE LOCAL AUTHORITY HAVING JURISDICTION (AHJ) TO MEET SEISMIC REQUIREMENTS. SHOULD THE FLEX CONNECTION BE INSTALLED SUCH THAT IT IS NOT SUPPORTED, THE SLOPE OF THE FLEX CONNECTION SHALL BE GREATER THAN THE 1/8" PER FOOT SLOPE REQUIRED FOR THE REST OF THE ONE INCH GALVANIZED PIPING.
REV 7 ADDED NOTE 7 401886 TF 03/20/08
REV DESCRIPTION ECN NO BY DATE
Franklin Fueling Systems
TITLE: CLEAN AIR SEPARATOR HORIZONTAL INSTALLATION (3 VENT VALVE)
DRAWN: TF DATE: 05/22/07
APPVL: MDB DATE: 06/05/07
DRW NO: 9900-9973
SHEET NO: H
SCALE: N.T.S. SHEET 1 OF 1
MATERIAL:
DO NOT SCALE DRAWING
STANDARD INCH TOLERANCES (UNLESS OTHERWISE SPECIFIED)
.XX ± .02
.XXX ± .005
ANGULAR ± 1/2°
SPECIAL DIST: